

Project Information Summary

Project Name: Millenium East 19th Sub

Last Update: 6/14/22

Project Number: 22-083 & 22-084

General Location: East and adjacent to Kinston Millennium
East 14th Subdivision

Project Description:

Proposal to develop 160-170 SFD lots and 90-95 Duplex lots for a total of 250-265 Dwelling Units. Located east and adjacent to Kinston Millennium East 14th Subdivision.

Existing Zoning: PUD-Planned Unit Development

Acreage of Site: 70

Existing Use: Vacant

Application Type:

Final Plat

Site Development Plan

Civil Construction Plans

Use Type

☒ Use by Right (R)

☐ Limited Use (L)

☐ Adaptable Use (A)

☐ Conditional Use (C)

***Public Review Required:** ☒ None

☐ Variance ☐ Neighborhood Meeting ☐ Planning Commission Hearing ☐ City Council Hearing

** Contact the City Planner for specific hearing dates, times and locations if public review is required*

Contact Information:

Applicant

Name: Jeff Breidenbach

City Planner


Name: Jason Bradford

Phone: 970-962-2522

Email: Jason.Bradford@cityofloveland.org

Attachment (s): site plan

The above information was current at the time of initial project submittal and is subject to change

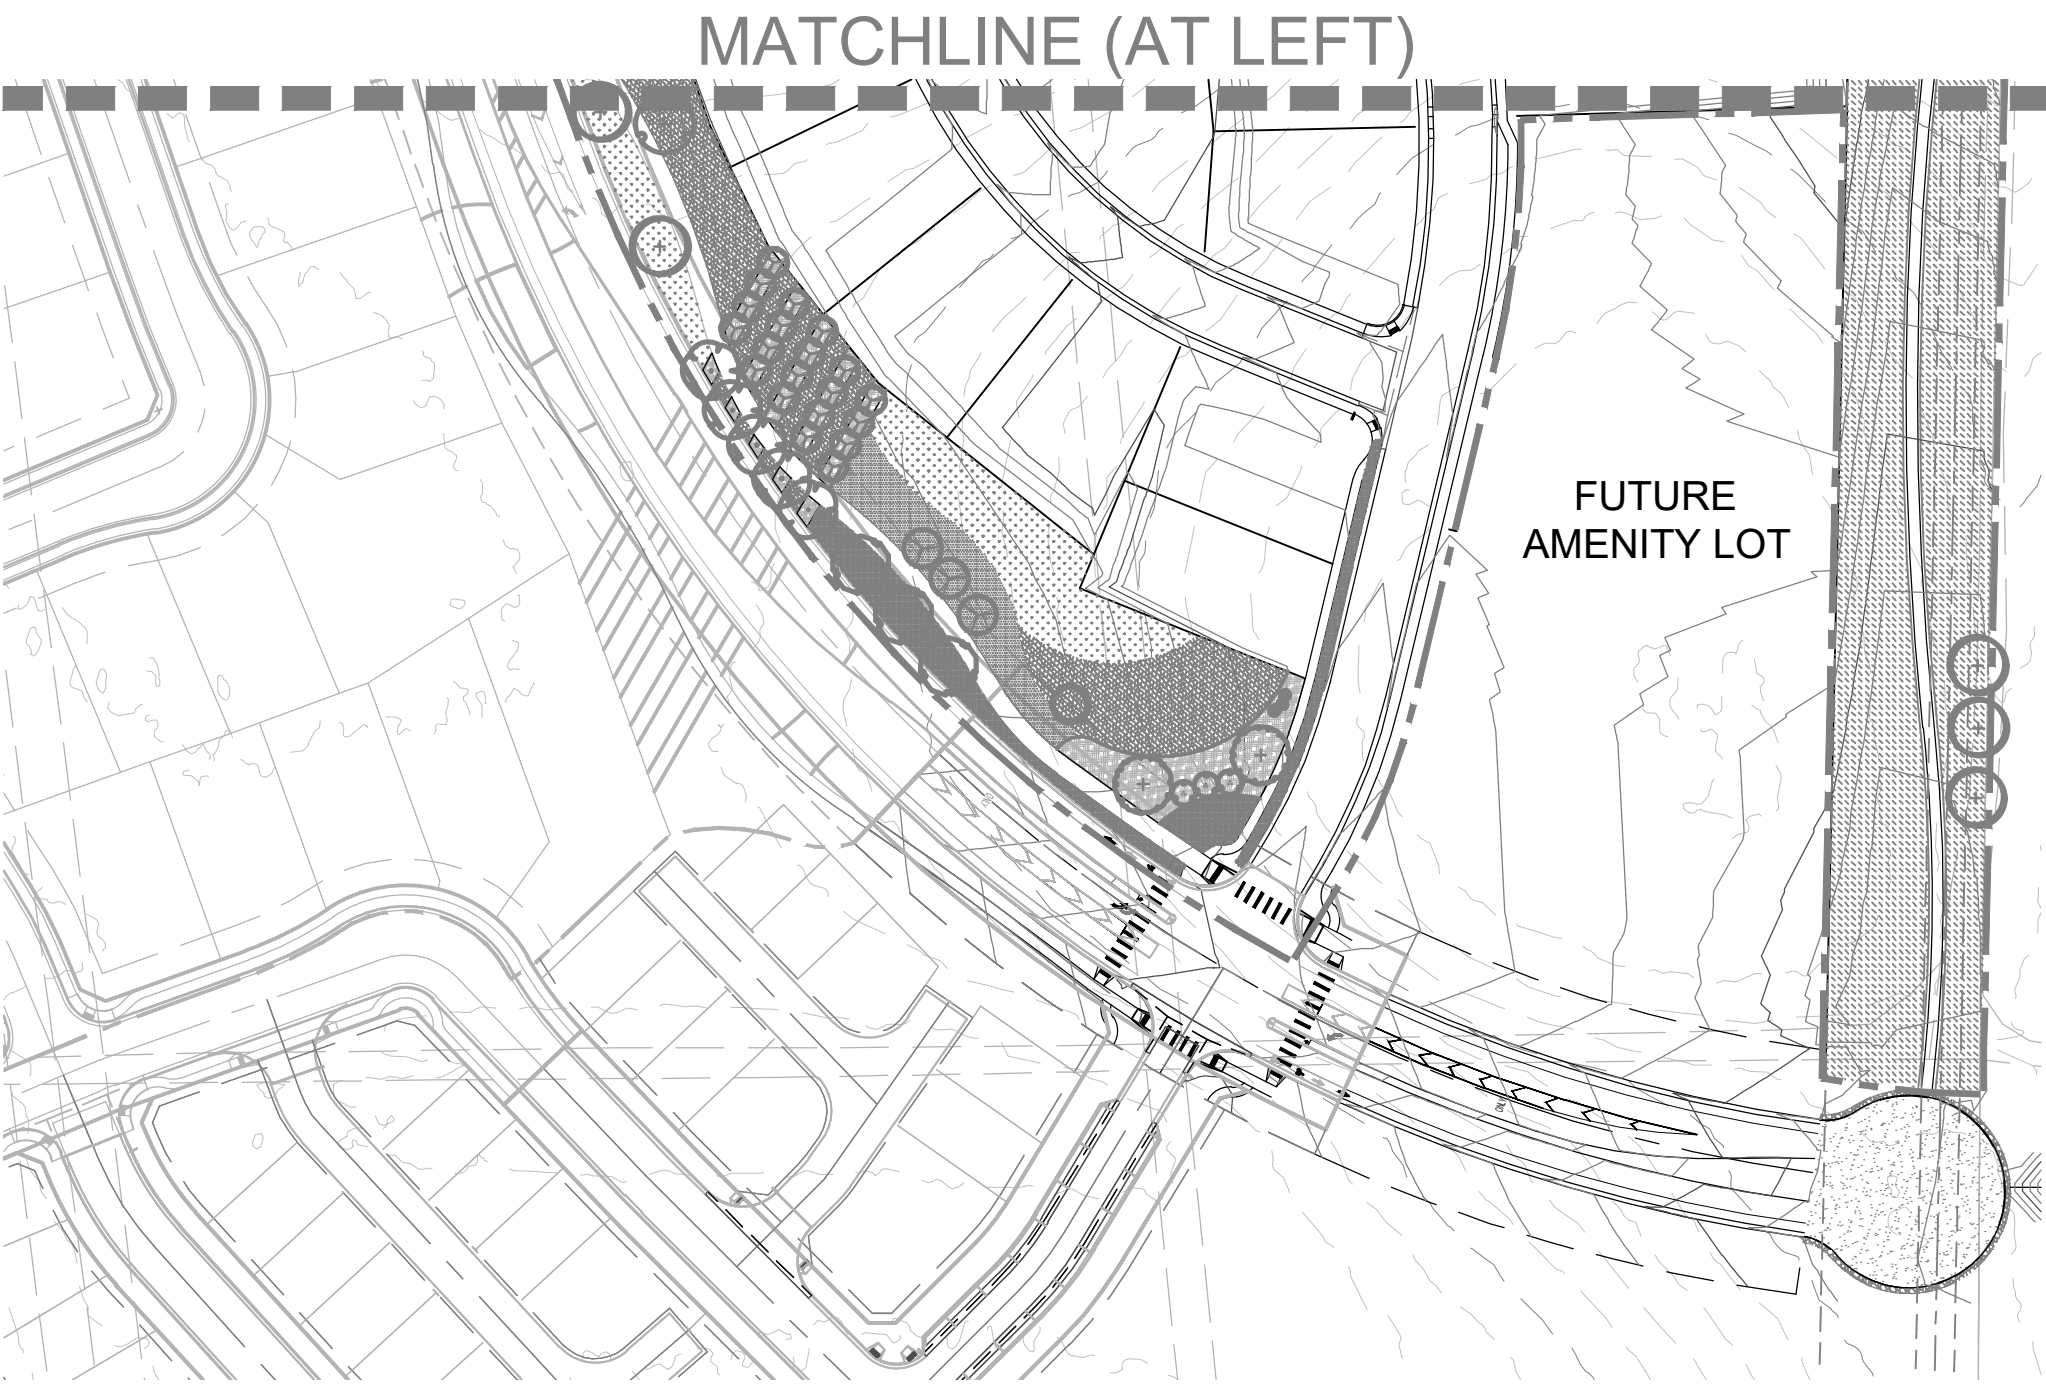

CHECKED BY: PM
DRAWN BY: BV, JS



MILLENNIUM EAST NINETEENTH SUBDIVISION
SDP LANDSCAPE PLANS
LOVELAND, COLORADO

OWNER:
MCWHINNEY
2725 ROCKY MOUNTAIN AVE.
SUITE 200
LOVELAND, CO 80538
970.962.9900



NOT FOR
CONSTRUCTION

DATE:
04/11/2022 - DRC SD SET
05/26/2022 - SDP 01

SHEET TITLE:
OVERALL
PLAN