

Project Information Summary

Project Name: Quik Trip, Bubble Bath Carwash - SI **Last Update:** 5/4/2026

Project Number: PZ-26-00042, 43, 44 & 50

General Location: Located on the northwest corner of E
Eisenhower Blvd and Redwood Dr

Project Description:

Proposal to construct a 6,445sf auto service station and a 4,236sf car wash on approximately 3 acres. Located on the northwest corner of E Eisenhower Blvd and Redwood Dr

Existing Zoning: B-Developing Business

Acreage of Site: 3.09

Existing Use: Passenger vehicle sales

Application Type:

Final Plat

Site Development Plan

Vacation of Right-of-Way

☐ Neighborhood Notice and Comment Period Required

***Public Review Required:** ☐ None

☐ Variance ☐ Neighborhood Meeting ☐ Planning Commission Hearing ☒ City Council Hearing

** Contact the City Planner for specific hearing dates, times and locations if public review is required*

Use Type

☐ Use by Right (R)

☒ Limited Use (L)

☐ Adaptable Use (A)

☐ Conditional Use (C)

Contact Information:

Applicant

Name: Braxton Kee

City Planner


Name: Lena Butterfield

Phone: 970-962-2580

Email: Lena.Butterfield@cityofloveland.org

Attachment (s): Site Plan, Building Elevations

The above information was current at the time of initial project submittal and is subject to change


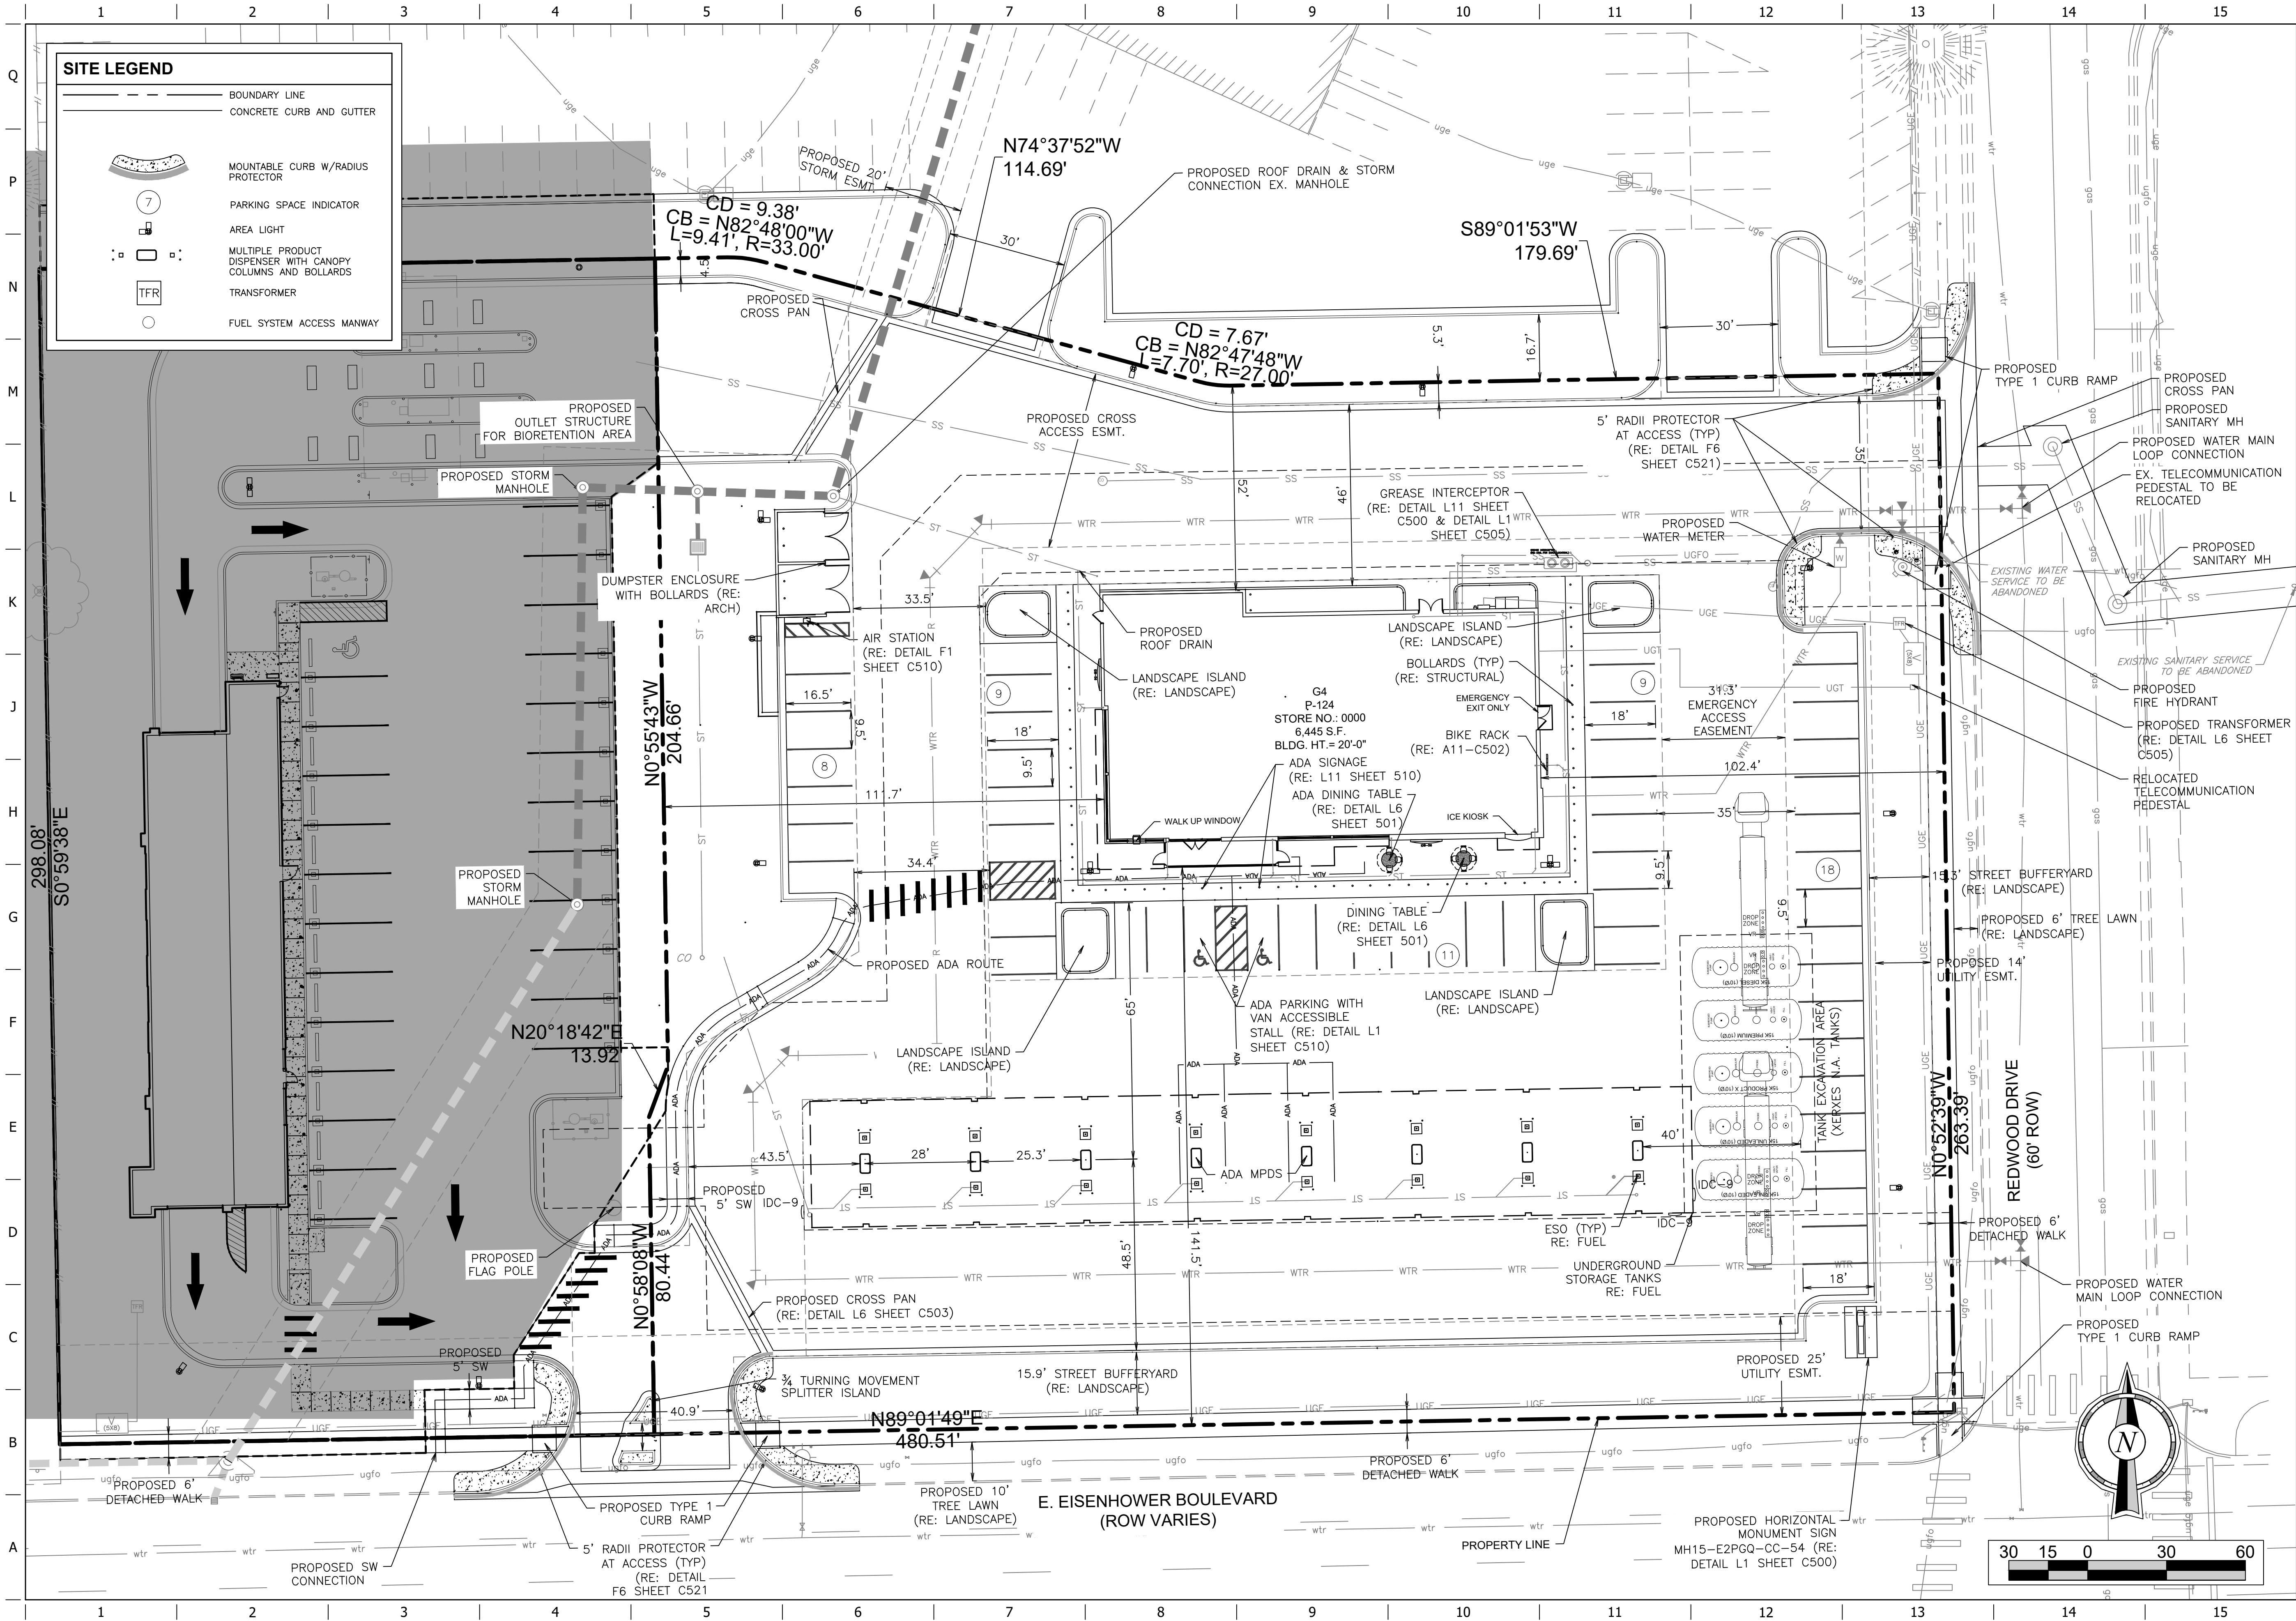


SDP2



		QuikTrip.		4705 South 129th East Ave. Tulsa, OK 74134-7008 P.O. Box 3475 Tulsa, OK 74101-3475 (918) 615-7700			
Store # 61413		Bubble Bath 120 Tower Exit		Address: 999 E Eisenhower Blvd		City, State: Loveland, CO	
Serial # 61413-BB-120TX		Scale: 1/8"=1'-0"		Issue Date: 01.21.26		Drawn By: JK	
				Rev/Notes: 1		COPYRIGHT © 2011 QUIKTRIP CORPORATION DESIGN PATENTS QUIKTRIP PLANS ARE THE EXCLUSIVE PROPERTY OF QUIKTRIP CORPORATION, TULSA, OKLAHOMA. THESE PLANS ARE PROTECTED IN THEIR ENTIRETY BY DOMESTIC AND INTERNATIONAL COPYRIGHT AND PATENT STATUTES. ANY UNAUTHORIZED USE, REPRODUCTION, PUBLICATION, DISTRIBUTION OR SALE IN WHOLE OR IN PART, IS STRICTLY FORBIDDEN.	

#	FINISH	MANUFACTURER	SPECIFICATION
1	BRONZESTONE	INTERSTATE BRICK	ATLAS STRUCTURAL BRICK
2	MIDNIGHT	INTERSTATE BRICK	ATLAS STRUCTURAL BRICK
3	GRANITE	STO	ATLAS EIFS
4	QT BROWN	SHERWIN-WILLIAMS	STANDING SEAM AWNING
5	DIGITAL SIGN		
6	QT BUTTON	ALLEN INDUSTRIES	NON-ILLUMINATED SIGNAGE
7	BUBBLE BATH SIGN	AETNA	NON-ILLUMINATED SIGNAGE

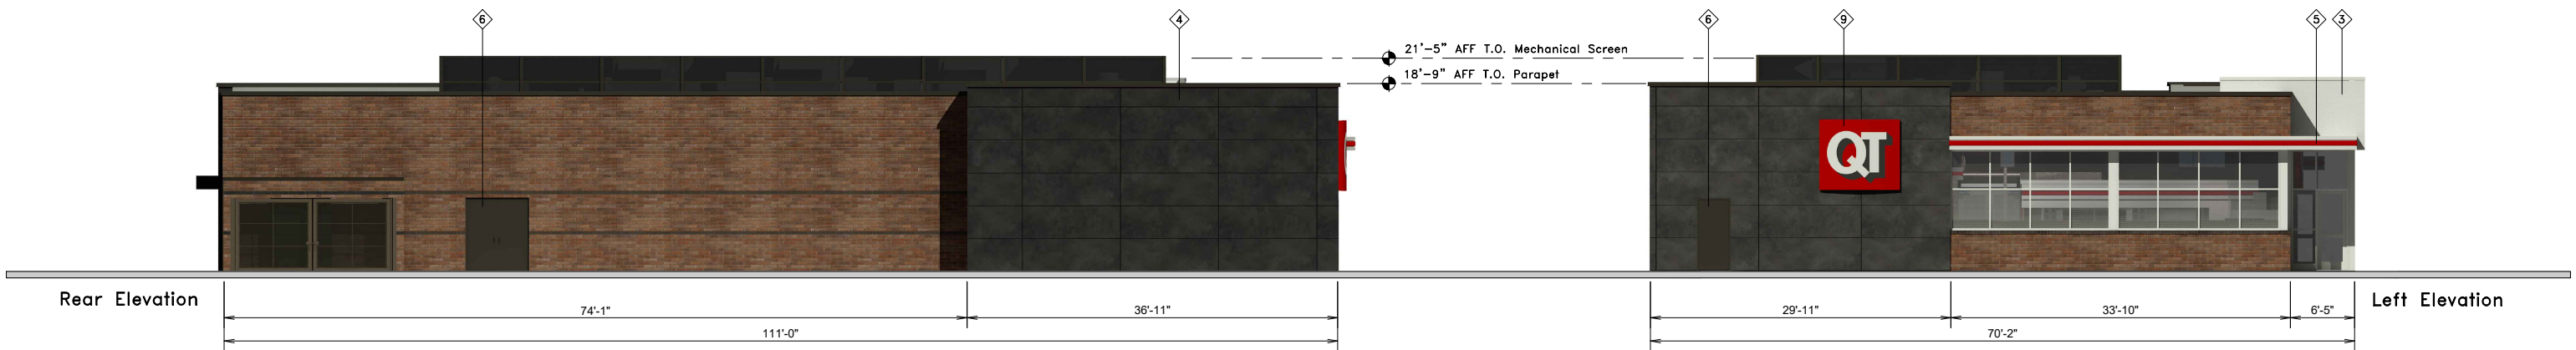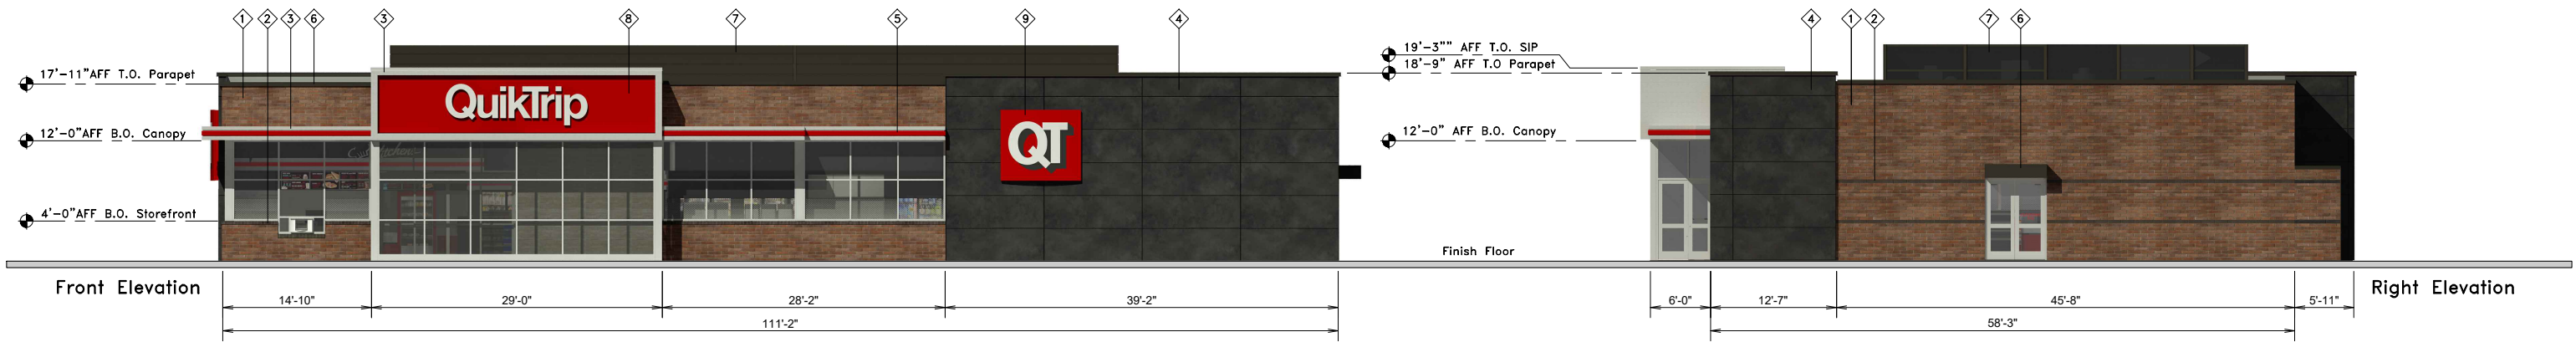



QuikTrip.
4705 South 129th East Ave.
Tulsa, OK 74134-7008
P.O. Box 3475
Tulsa, OK 74101-3475
(918) 615-7700

Store # 4302	G4 Building Elevations	Address: 999 E Eisenhower Blvd	City, State: Loveland, CO
Serial # 83-4302-G4CB	Scale: 1/16"=1'-0"	Issue Date: 10.02.25	Drawn By: JK
		Rev/Notes: 1. 2. <	